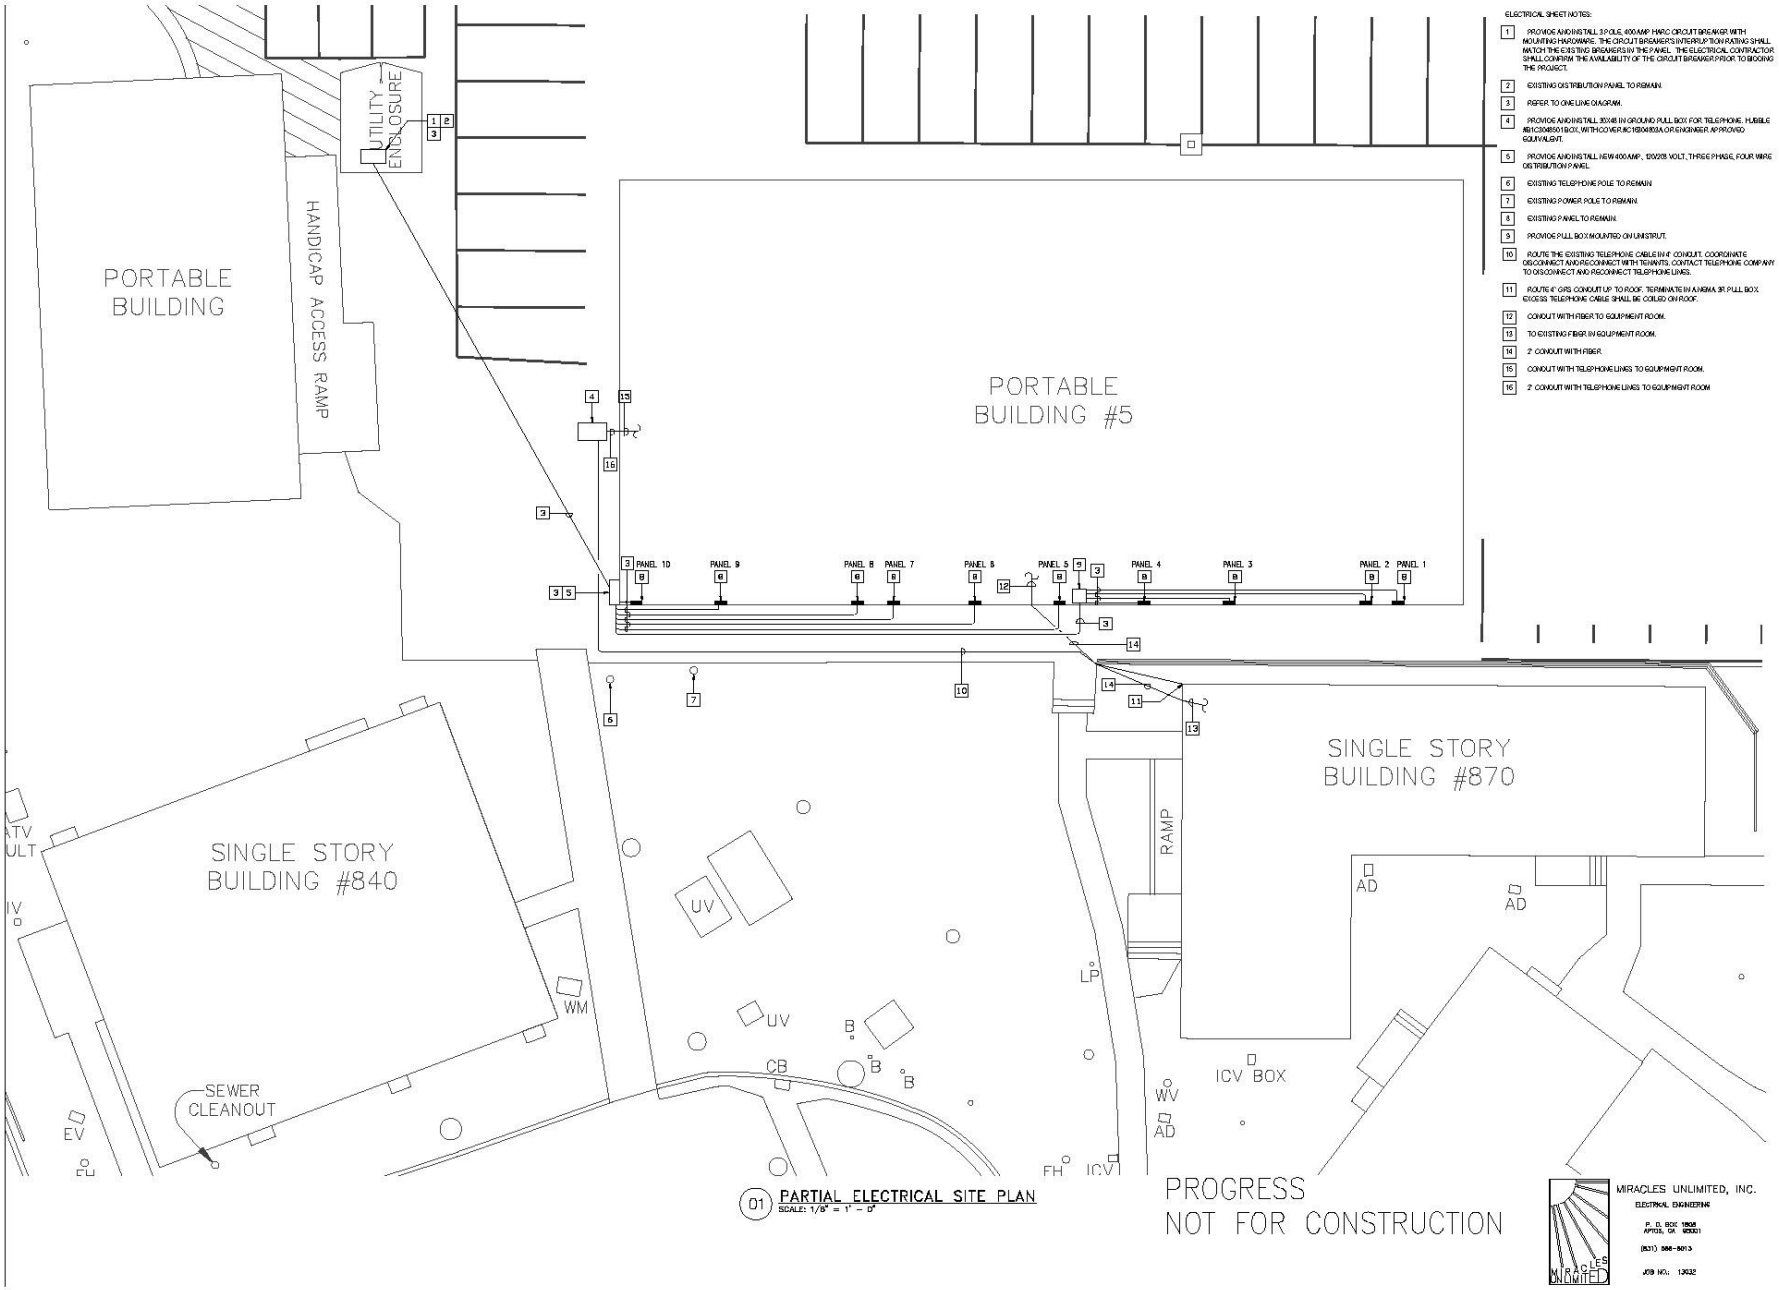

01 PARTIAL ELECTRICAL SITE PLAN
SCALE: 1/8" = 1' - 0"

ELECTRICAL SHEET NOTES:

1. PROVIDE AND INSTALL 3 POLE, 400 AMP, HACR CIRCUIT BREAKER WITH MOUNTING HARDWARE. THE CIRCUIT BREAKER'S INTERRUPTION RATING SHALL MATCH THE EXISTING BREAKERS IN THE PANEL. THE ELECTRICAL CONTRACTOR SHALL CONFIRM THE AVAILABILITY OF THE CIRCUIT BREAKER PRIOR TO BIDDING THE PROJECT.
2. EXISTING DISTRIBUTION PANEL TO REMAIN.
3. REFER TO ONE LINE DIAGRAM.
4. PROVIDE AND INSTALL 30X48 IN GROUND PULL BOX FOR TELEPHONE, HUBBLE #SIC30485018 BOX, WITH COVER #SIC1930485SA OR ENGINEER APPROVED EQUIVALENT.
5. PROVIDE AND INSTALL NEW 400 AMP, 120/208 VOLT, THREE PHASE, FOUR WIRE DISTRIBUTION PANEL.
6. EXISTING TELEPHONE POLE TO REMAIN.
7. EXISTING POWER POLE TO REMAIN.
8. EXISTING PANEL TO REMAIN.
9. PROVIDE PULL BOX MOUNTED ON UNISTRUT.
10. ROUTE THE EXISTING TELEPHONE CABLE IN 4" CONDUIT. COORDINATE DISCONNECT AND RECONNECT WITH TENANTS. CONTACT TELEPHONE COMPANY TO DISCONNECT AND RECONNECT TELEPHONE LINES.
11. ROUTE 4" GRS. CONDUIT UP TO ROOF. TERMINATE IN A NEMA 3R PULL BOX EXCESS TELEPHONE CABLE SHALL BE COILED ON ROOF.
12. CONDUIT WITH FIBER TO EQUIPMENT ROOM.
13. TO EXISTING FIBER IN EQUIPMENT ROOM.
14. 2" CONDUIT WITH FIBER.
15. CONDUIT WITH TELEPHONE LINES TO EQUIPMENT ROOM.
16. 2" CONDUIT WITH TELEPHONE LINES TO EQUIPMENT ROOM

PROGRESS
NOT FOR CONSTRUCTION

MIRACLES UNLIMITED, INC.
ELECTRICAL ENGINEERING
P. O. BOX 1908
APTOS, CA 95001
(831) 566-8013
JOB NO.: 13632

WALD RUHNKE & DOST ARCHITECTS LLP
2340 GARDEN ROAD, SUITE 100
MONTEREY, CALIFORNIA 93940
PHONE: 831.649.4642
FAX: 831.649.3530
WWW.WRDARCH.COM

THE USE OF THESE PLANS AND SPECIFICATIONS IS RESTRICTED TO THE ORIGINAL SITE FOR WHICH THEY WERE PREPARED, AND PUBLICATION THEREOF IS EXPRESSLY LIMITED TO SUCH USE. REPRODUCTION, PUBLICATION OR USE BY ANY METHOD, IN WHOLE OR IN PART, IS PROHIBITED. TITLE TO THE PLANS AND SPECIFICATIONS REMAINS WITH THE ARCHITECT. VISUAL CONTACT WITH THESE PLANS AND SPECIFICATIONS SHALL CONSTITUTE PRIMA FACIE EVIDENCE OF ACCEPTANCE OF THESE RESTRICTIONS.

NATIVIDAD MEDICAL CENTER
T.I.'s FOR MOD. 5 & BUILDINGS 840 & 870

NATIVIDAD MEDICAL CENTER
1441 CONSTITUTION BOULEVARD
SALINAS, CA 93906

A.P.N. NMSPMP 003-851-018

JOB NO.: 12188
PRINT DATE:
PLOT DATE:
DRAWN BY: CAD
CHECKED BY:
SET ISSUED:

SHEET NAME:
PARTIAL ELECTRICAL SITE PLAN

SHEET NO.:
E1.1

FILE NAME: