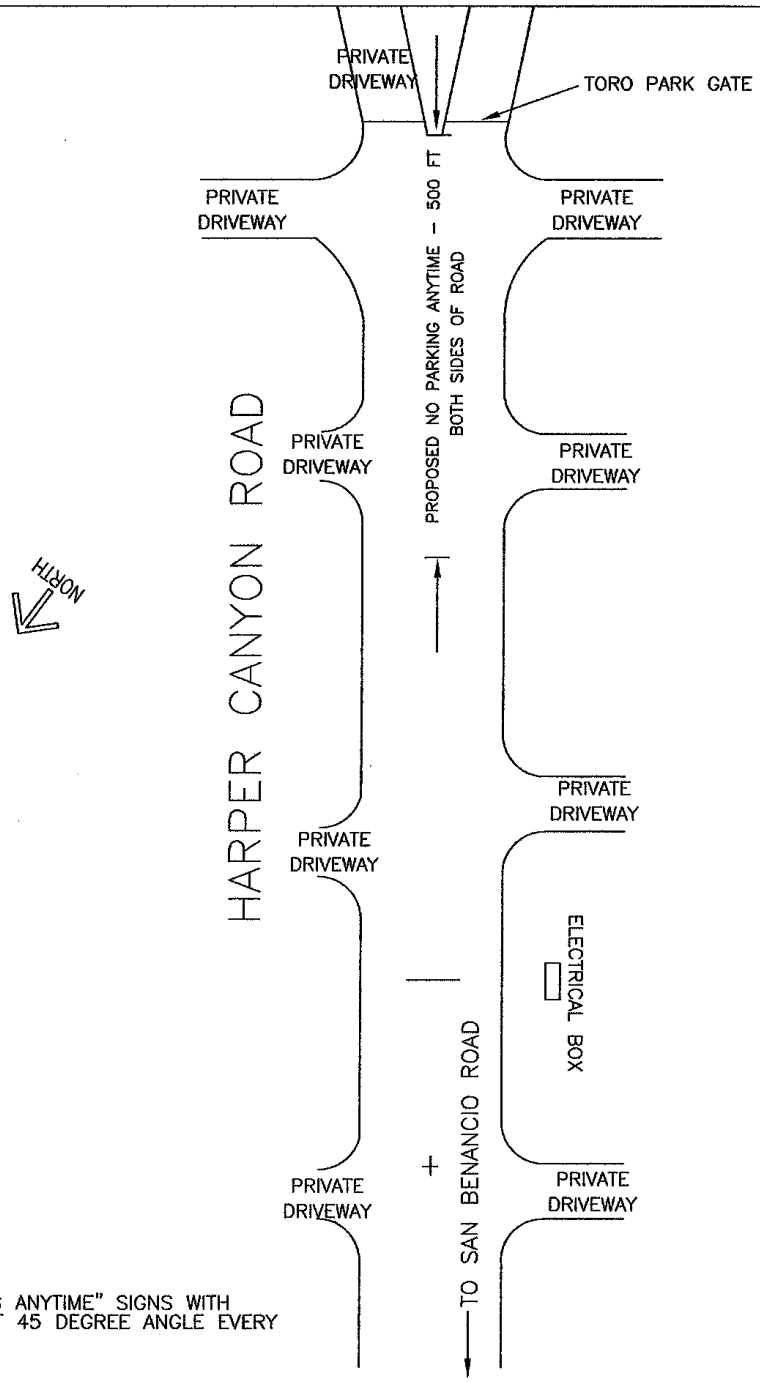

NOTE:
PLACE "NO PARKING ANYTIME" SIGNS WITH ARROWS. INSTALL AT 45 DEGREE ANGLE EVERY 100 FEET.

MONTEREY COUNTY PUBLIC WORKS
168 WEST ALISAL STREET 2ND FLOOR
SALINAS, CALIFORNIA 93901
(831) 755-4800/FAX 755-4958

HARPER CANYON ROAD
PROPOSED NO PARKING

DATE	DWG. NO.	SHEET
09/21/11	HARPER CANYON ROAD	1 OF 1
SCALE N.T.S.	CONTRACT NO.	