Exhibit B

This page intentionally left blank.

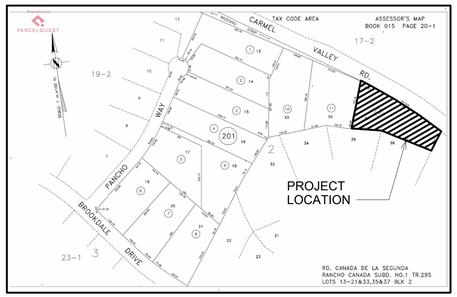

ASSESSORS MAP

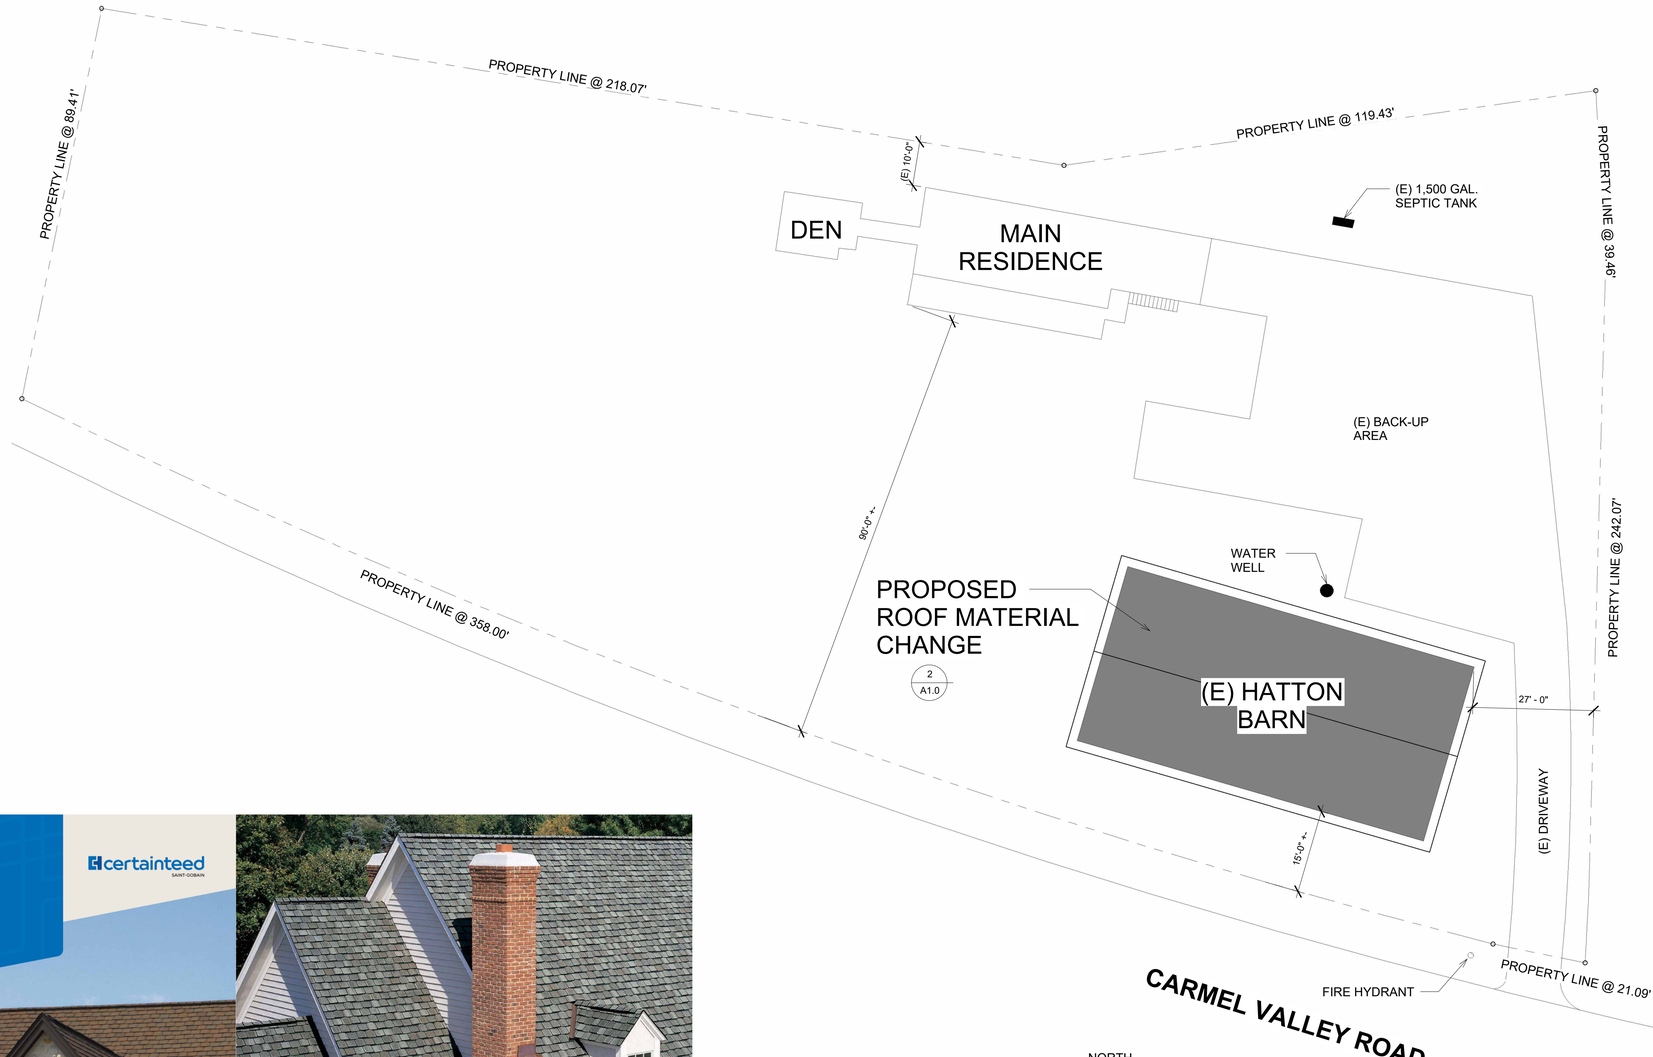

1 SITE PLAN
1/16" = 1'-0"

GRAND MANOR® COLOR PALETTE

PROPOSED COLOR

2 PROPOSED ROOF MATERIAL
3/4" = 1'-0"

Project Information

Scope of Work:
REPLACE (E) WOOD SHINGLES WITH MULTI LAYERED SLATE ROOFING SHINGLE

APN:	015-201-012
PARCEL SIZE:	1.12 AC.
Property Address:	6540 CARMEL VALLEY ROAD
Occuapancy:	R3
Construction Type:	VB
Zoning:	LDR 2.5 D-S-RAZ

MANDURRAGO & ASSOCIATES
Mandurrago & Associates
P.O. Box 1504
Carmel, Ca. 93921
charles@mandurrago.net
(831) 595-0709

No.	Date

HATTON BARN RE-ROOF

PROJECT ADDRESS:
6540 CARMEL VALLEY ROAD
CARMEL VALLEY, CA. 93923

OWNER:
MARTINS IRRIGATION
420 OLYMPIA AVE.
SEASIDE, CA. 93955

Project Number	1125
Date	8-15-25
Drawn By	CAM

HATTON BARN PLAN

A1.0

Scale: As indicated

This page intentionally left blank