ATTACHMENT B
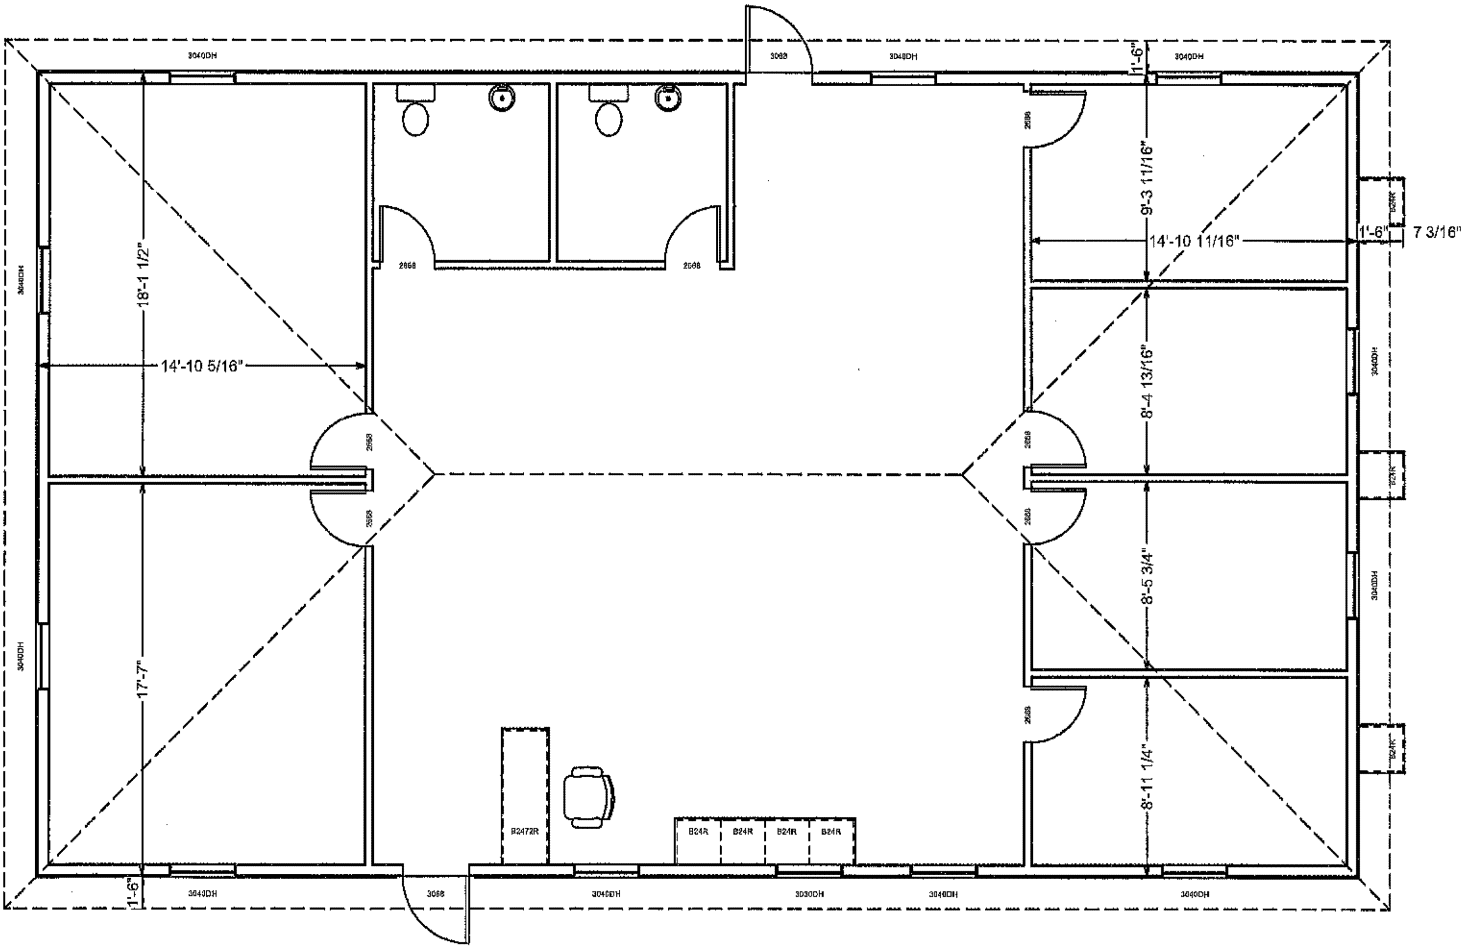
36x60 Conceptual floor plan